01 ELEVATION 03 - BUILDING AB - REAR ELEVATION
SCALE- 1:100 @ A1

02 ELEVATION 03 - BUILDING C - REAR ELEVATION
SCALE- 1:100 @ A1

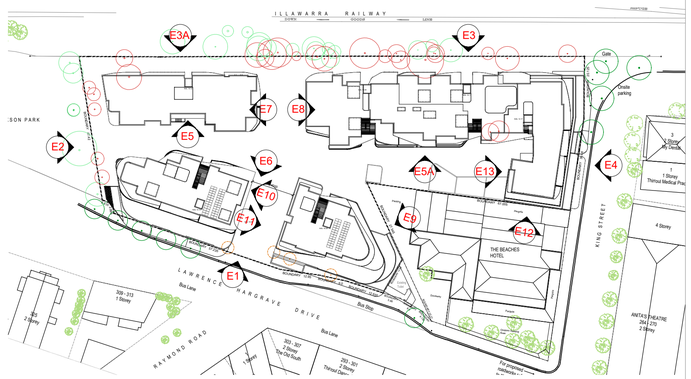

02 KEY PLAN
SCALE- 1:1000

EXTERNAL FINISHES LEGEND

G1	R1	R2	R3	R4	R5	M1	M2	MS1	PS2	PS3	C1	GL	BR1	BR2	BR3
GLAZING 01 CLEAR GLASS	RENDER & PAINT 01 WHITE	RENDER & PAINT 02 LIGHT GREY	RENDER & PAINT 03 MID GREY	RENDER & PAINT 04 DARK GREY	RENDER & PAINT 05 BEIGE	TIMBER CLADDING	TIMBER CLADDING	MESH SCREENS 01 METAL MESH	PRIVACY SCREENS 02 HORIZONTAL LOUVERS	PRIVACY SCREENS 03 VERTICAL LOUVERS	CONCRETE FINISH 01 EXPOSED CONCRETE	GLASS LOUVERS	BRICK WALL 01 WHITE BRICK	BRICK WALL 02 BROWN BRICK	BRICK WALL 03 BEIGE BRICK
CLEAR GLAZING & DARK GREY ALUMINIUM FRAME WINDOWS AND DOORS	DULUX WHITE ON WHITE 5W	DULUX TIMELESS GREY GR23	DULUX TRANQUIL RETREAT GR24	DULUX DOMINO GR10	DULUX TUFT S15C2			METAL MESH SCREEN WITH LIGHT GREY POWDERCOAT FINISH APPLIED TO FIRE STAIRS & COURTYARDS	FIXED ALUMINIUM SLATE LOUVERS WITH POWDER COATED DARK GREY FINISH	FIXED VERTICAL ALUMINIUM LOUVERS WITH POWDER COATED DARK AND LIGHT GREY FINISH	EXPOSED CONCRETE FINISH ROCKCOTE CERANO	OPERABLE CLEAR GLASS LOUVERS FOR TERRACES & LOBBY AREAS			

Scale: 1:100@A1 1:200 @A3

0 1 2 3 4 5

Date Printed:
09/02/2022

ISSUE	REVISION DESCRIPTION	APP'D	DATE
D	Amendments to Building F Including Deleting the Third floor & Typical Units Layout changes on L1 - L2	JA/HE	28/02/2022
C	ADDITIONAL INFORMATION ISSUE TO COUNCIL AND DRP	JA/MC	26/02/2021
B	ADDITIONAL INFORMATION ISSUE TO COUNCIL AND DRP	JA/MC	28/08/2020
A	ISSUE FOR DA SUBMISSION	JA	28/02/2020

Client:
Thirroul Plaza Pty. Ltd.

Architect:
LOUCAS ARCHITECTS
ABN 92 626 290 122
Level 3, Suite 309, 7-9 Gibbons St,
Redfern NSW, Australia
Tel: (02) 8052 9600
Email: admin@loucasarc.com.au
Nominated Architect:
Jim Apostolou 7490

Project Details:
MIXED USE DEVELOPMENT
ADDRESS:
303-304 & 282-298 Lawrence Hargrave Dr.
THIRROUL, NSW 2192

Drawing Title:
ELEVATION 03
BUILDING A, B & C

Project Number:
Pn-17002

Drawing Number:
A-252

Drawing Status:
AUTHORITY APPROVAL

Issue:
D

PLOT GENERATED BY LOUCAS ARCHITECTS | THIS DRAWING IS AN UNCONTROLLED COPY UNLESS STAMPED OTHERWISE | THIS DRAWING SHOULD BE READ IN CONJUNCTION WITH ALL RELEVANT CONTRACTS, SPECIFICATION, REPORTS AND DRAWINGS | COPYRIGHT OF THIS DRAWING IS VESTED IN LOUCAS ARCHITECTS